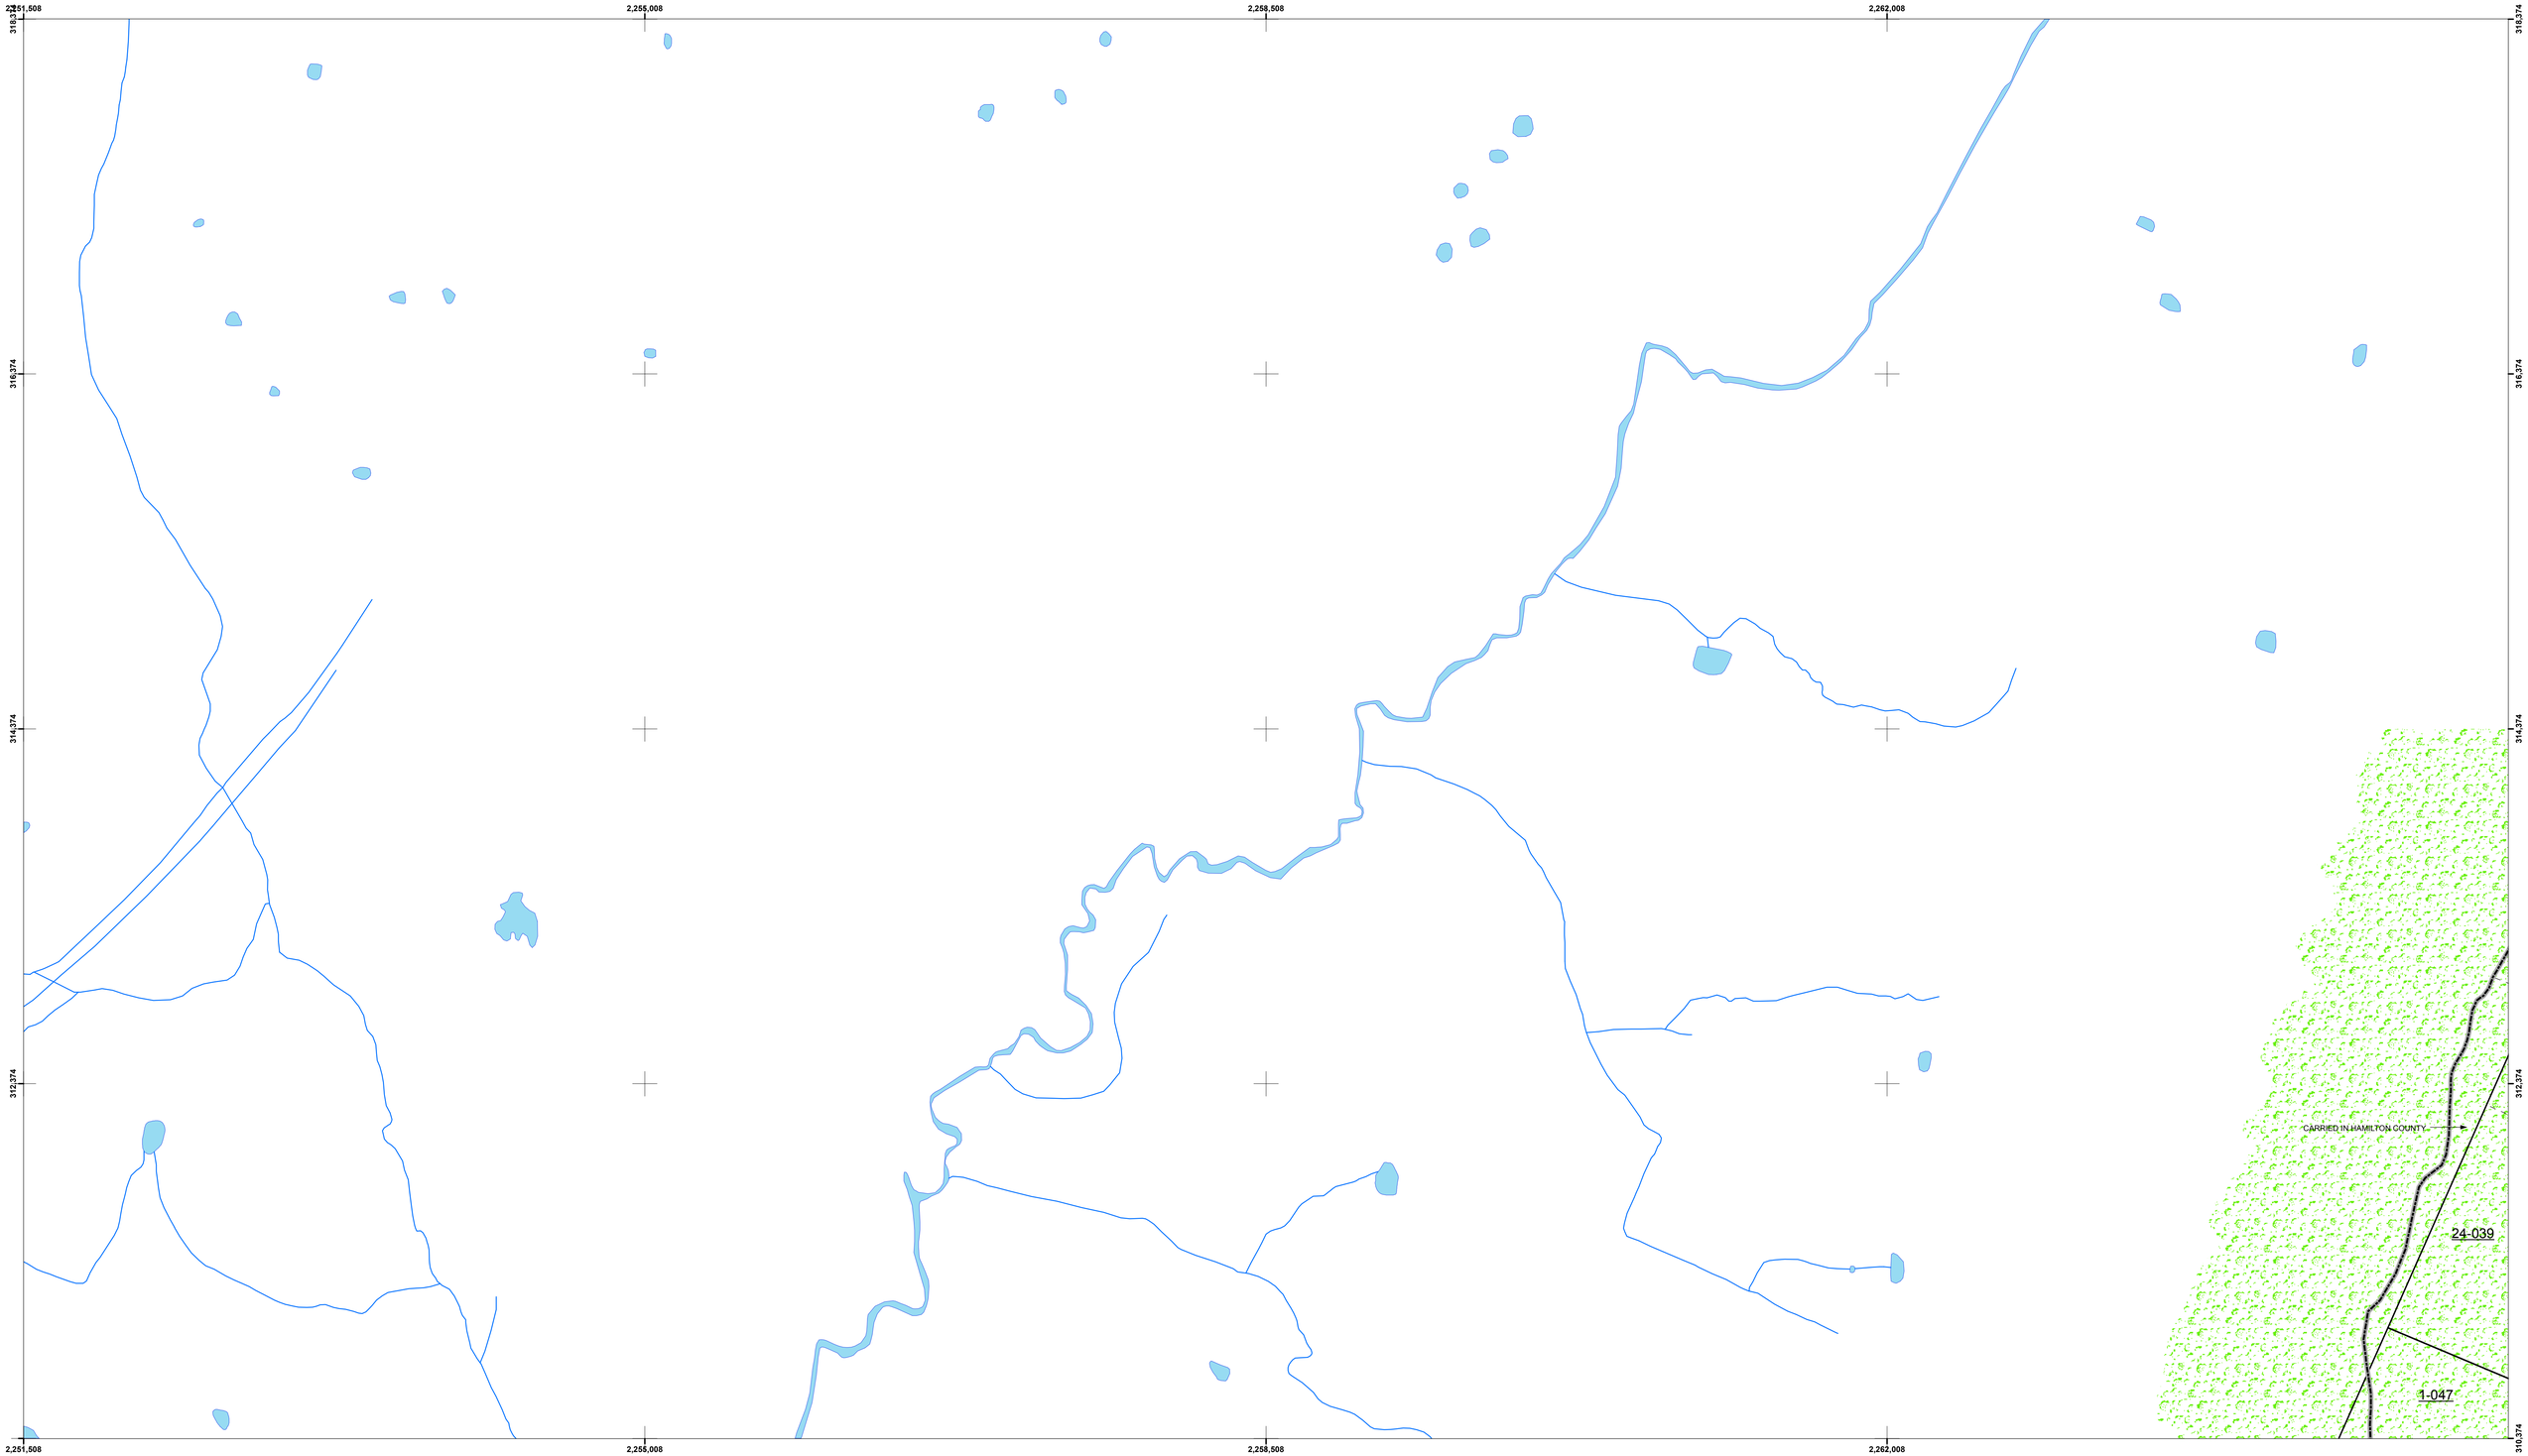

DISCLAIMER - Tax maps are to be used for assessment of taxes and not for establishing boundary lines or the transfer and conveying of property. Bradley County makes no representation or warranty as to the accuracy of this map and the information contained within nor to its fitness for a particular purpose or use. The purchaser or user accepts this map on an "AS IS" basis and assumes all responsibilities for the use thereof. The user will assume the entire risk and agrees to hold Bradley County and its staff harmless of any liability resulting from any direct, indirect, incidental, special, consequential, or other damages, including loss of profit, arising out of the use of this map. The user is responsible for independent verification of all information contained on this map.

Print Date: 12/14/2016

6	Parcel Number	25.01-059	Parcel & Controling Map - 400 scale
	Land Hook		Street Name
	Lot - Tract Line		Subdivision Name
29	Subdivision Lot Number		Block Number
	Parcel Line - 100 Scale		Group Letter
	Parcel Line - 50 or 400 Scale		Group Letter Corner
25.5 Ac	Acreage		Group Letter & Control Map
25 Acc	Calculated Acreage		Dimension
	Railroad		Miscellaneous Text
	Road	Pond	Fence

District Line
State Line
County Line
City Limits Line
Improvement
Wooded Area
Transmission Line
School
Church
Cemetery

	031	032
038	039	040
046	047	048

N

Projected Coordinate System information:
North American Datum (NAD) 83
North American Vertical Datum (NAVD) 88
Tennessee State Plane (Fipszone 4100) coordinate system
Unit of measure, U.S. Survey Foot

0 200 400 800 1,200 1,600 Feet
1 inch = 400 feet

BRADLEY COUNTY TAX MAP

Prepared by the Office of
Bradley County Assessor of Property
155 Broad Street NW
Cleveland, TN 37311
http://www.bradleyco.net/

MAP NO.
038