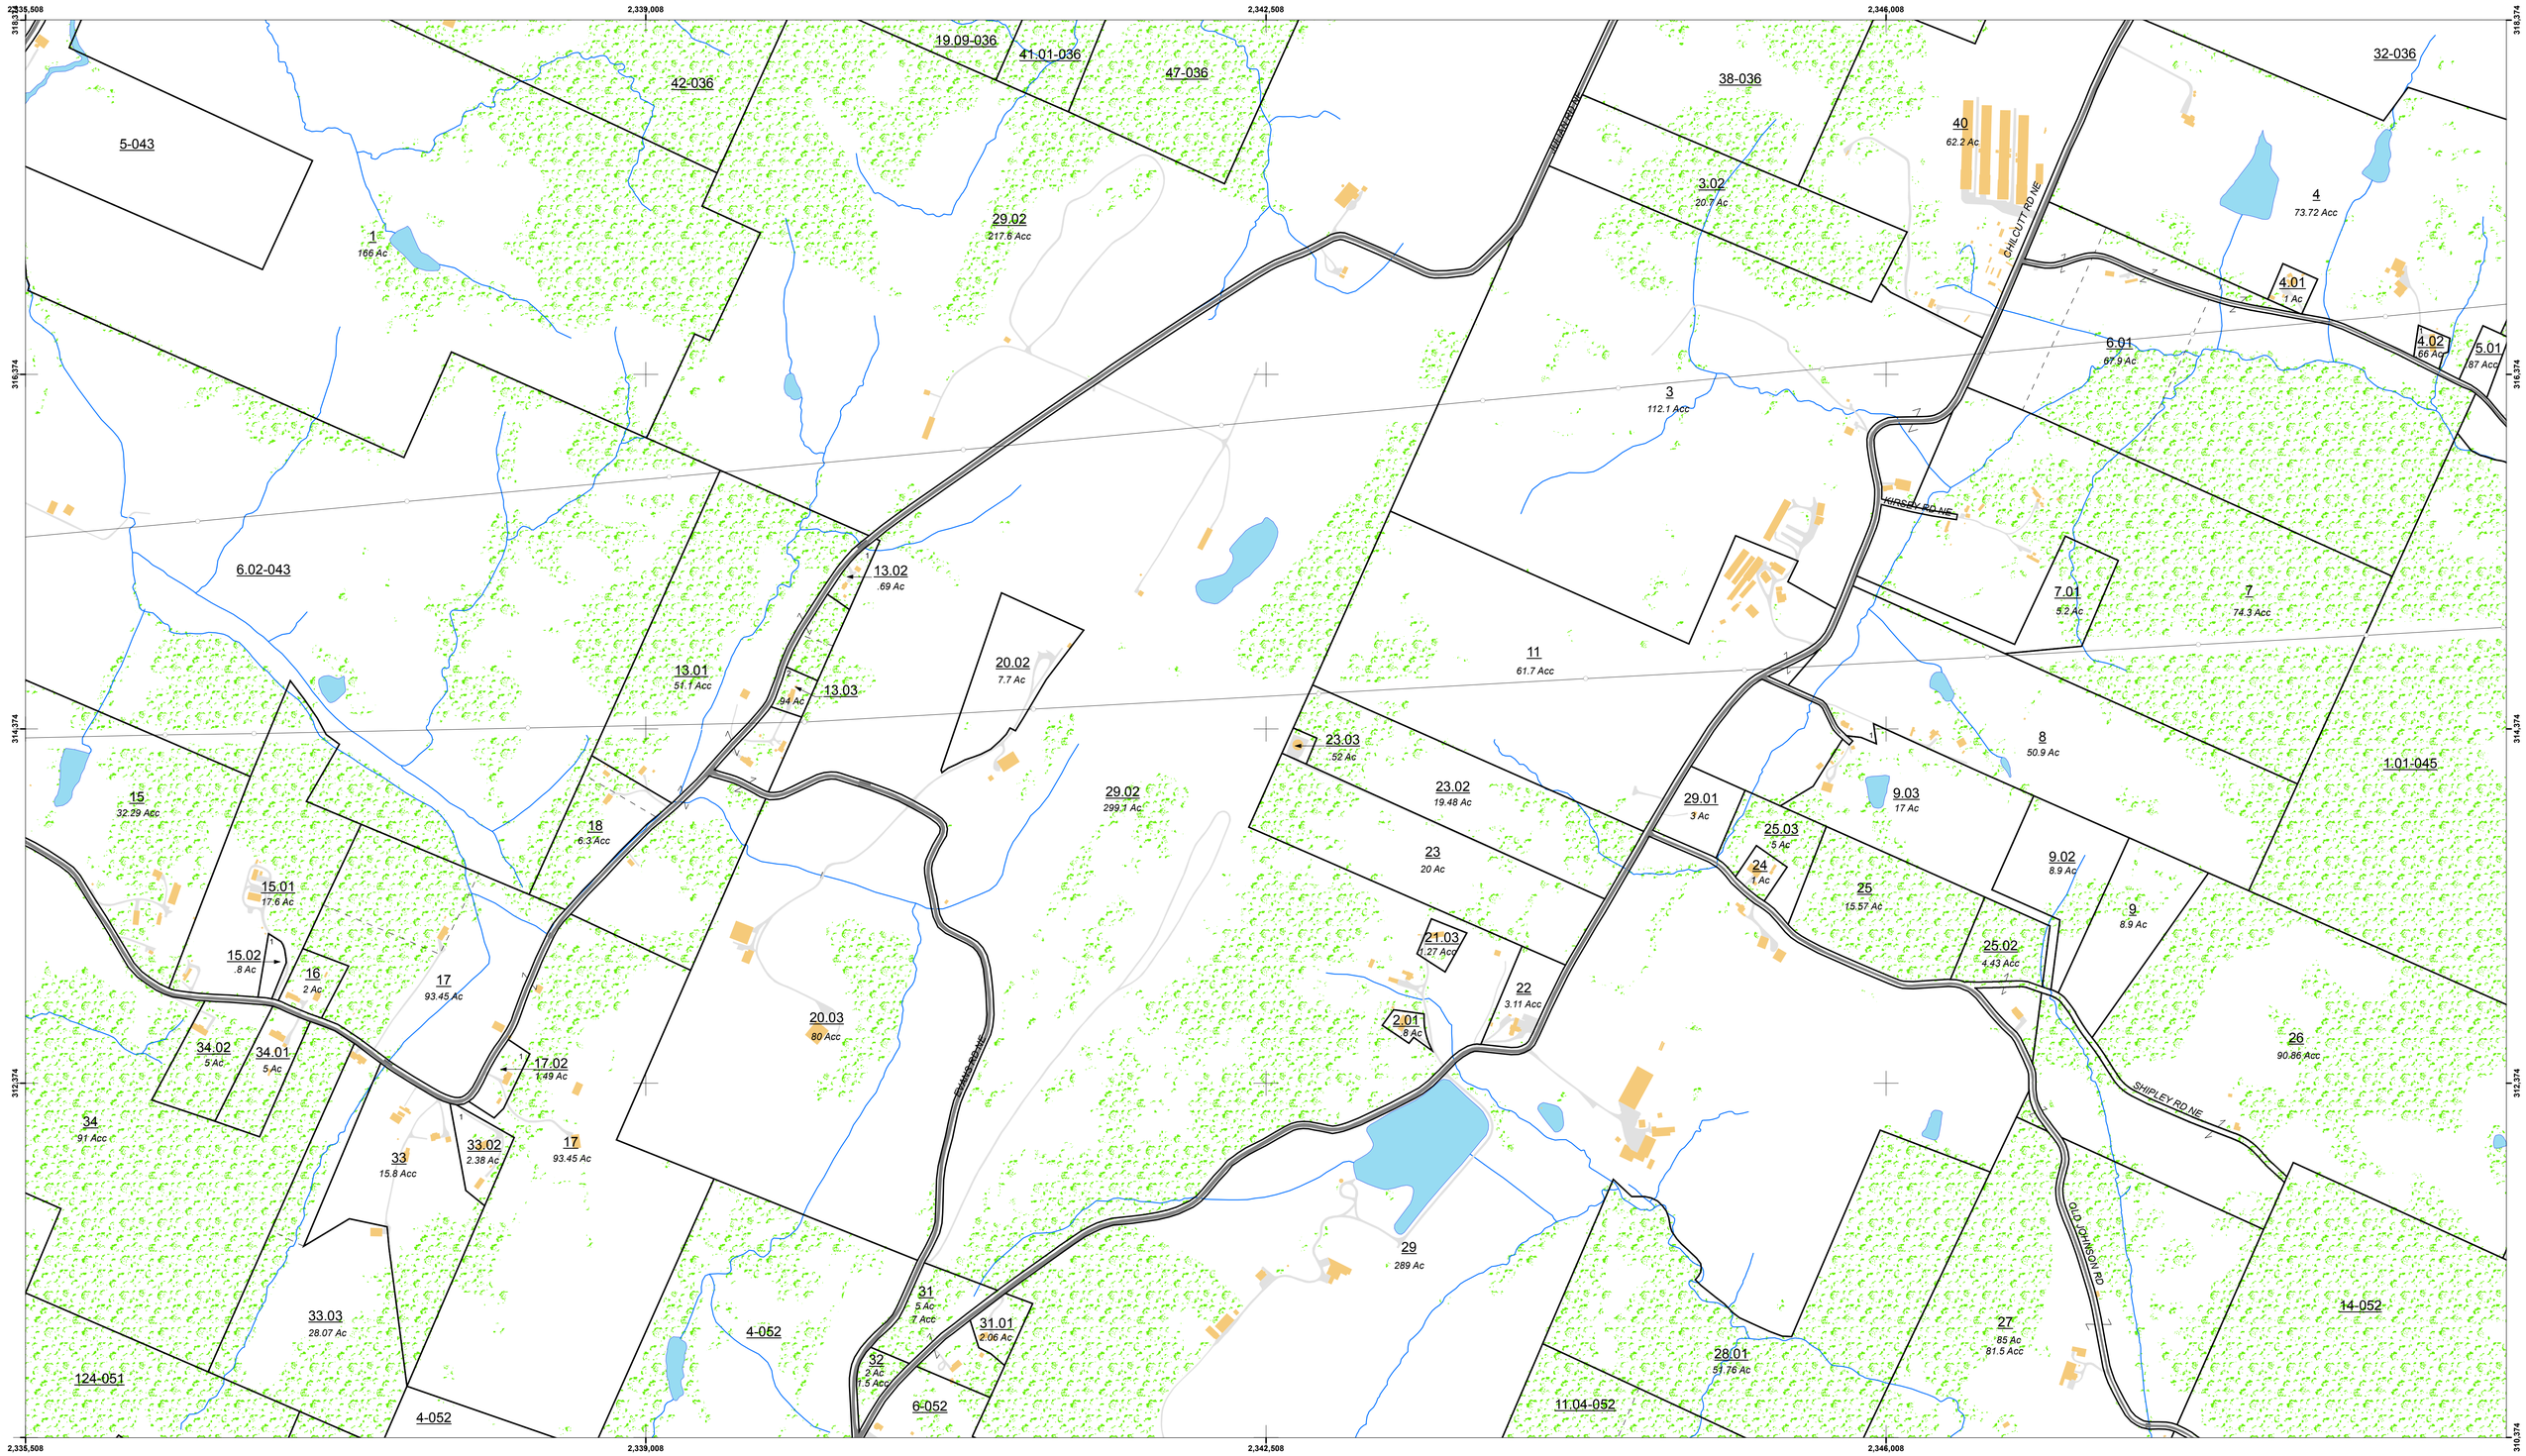


DISCLAIMER - Tax maps are to be used for assessment of taxes and not for establishing boundary lines or the transfer and conveying of property. Bradley County makes no representation or warranty as to the accuracy of this map and the information contained within nor to its fitness for a particular purpose or use. The purchaser or user accepts this map on an "AS IS" basis and assumes all responsibilities for the use thereof. The user will assume the entire risk and agrees to hold Bradley County and its staff harmless of any liability resulting from any direct, indirect, incidental, special, consequential, or other damages, including loss of profit, arising out of the use of this map. The user is responsible for independent verification of all information contained on this map.

Print Date: 12/14/2016

| | |
|---|---|
| 6 | Parcel Number |
| | Land Hook |
| | Lot - Tract Line |
| 29 | Subdivision Lot Number |
| | Parcel Line - 100 Scale |
| | Parcel Line - 50 or 400 Scale |
| 25.5 Ac | Acreage |
| 25 Acc | Calculated Acreage |
| | Railroad |
| | Road |
| 25.01-059 | Parcel & Controling Map - 400 scale |
| | Street Name |
| | Subdivision Name |
| | Block Number |
| | Group Letter |
| | Group Letter Corner |
| | Group Letter & Control Map |
| | Dimension |
| | Miscellaneous Text |
| Pond | Fence |
| | District Line |
| | State Line |
| | County Line |
| | City Limits Line |
| | Improvement |
| | Wooded Area |
| | Transmission Line |
| | School |
| | Church |
| | Cemetery |

| | | |
|---|---|---|
| 035 | 036 | 037 |
| 043 | 044 | 045 |
| 051 | 052 | 053 |

N

*Projected Coordinate System information:*
North American Datum (NAD) 83
North American Vertical Datum (NAVD) 88
Tennessee State Plane (Fipszone 4100) coordinate system
Unit of measure, U.S. Survey Foot

0 200 400 800 1,200 1,600 Feet
1 inch = 400 feet

# BRADLEY COUNTY TAX MAP

Prepared by the Office of
Bradley County Assessor of Property
155 Broad Street NW
Cleveland, TN 37311
http://www.bradleyco.net/

MAP NO.
044