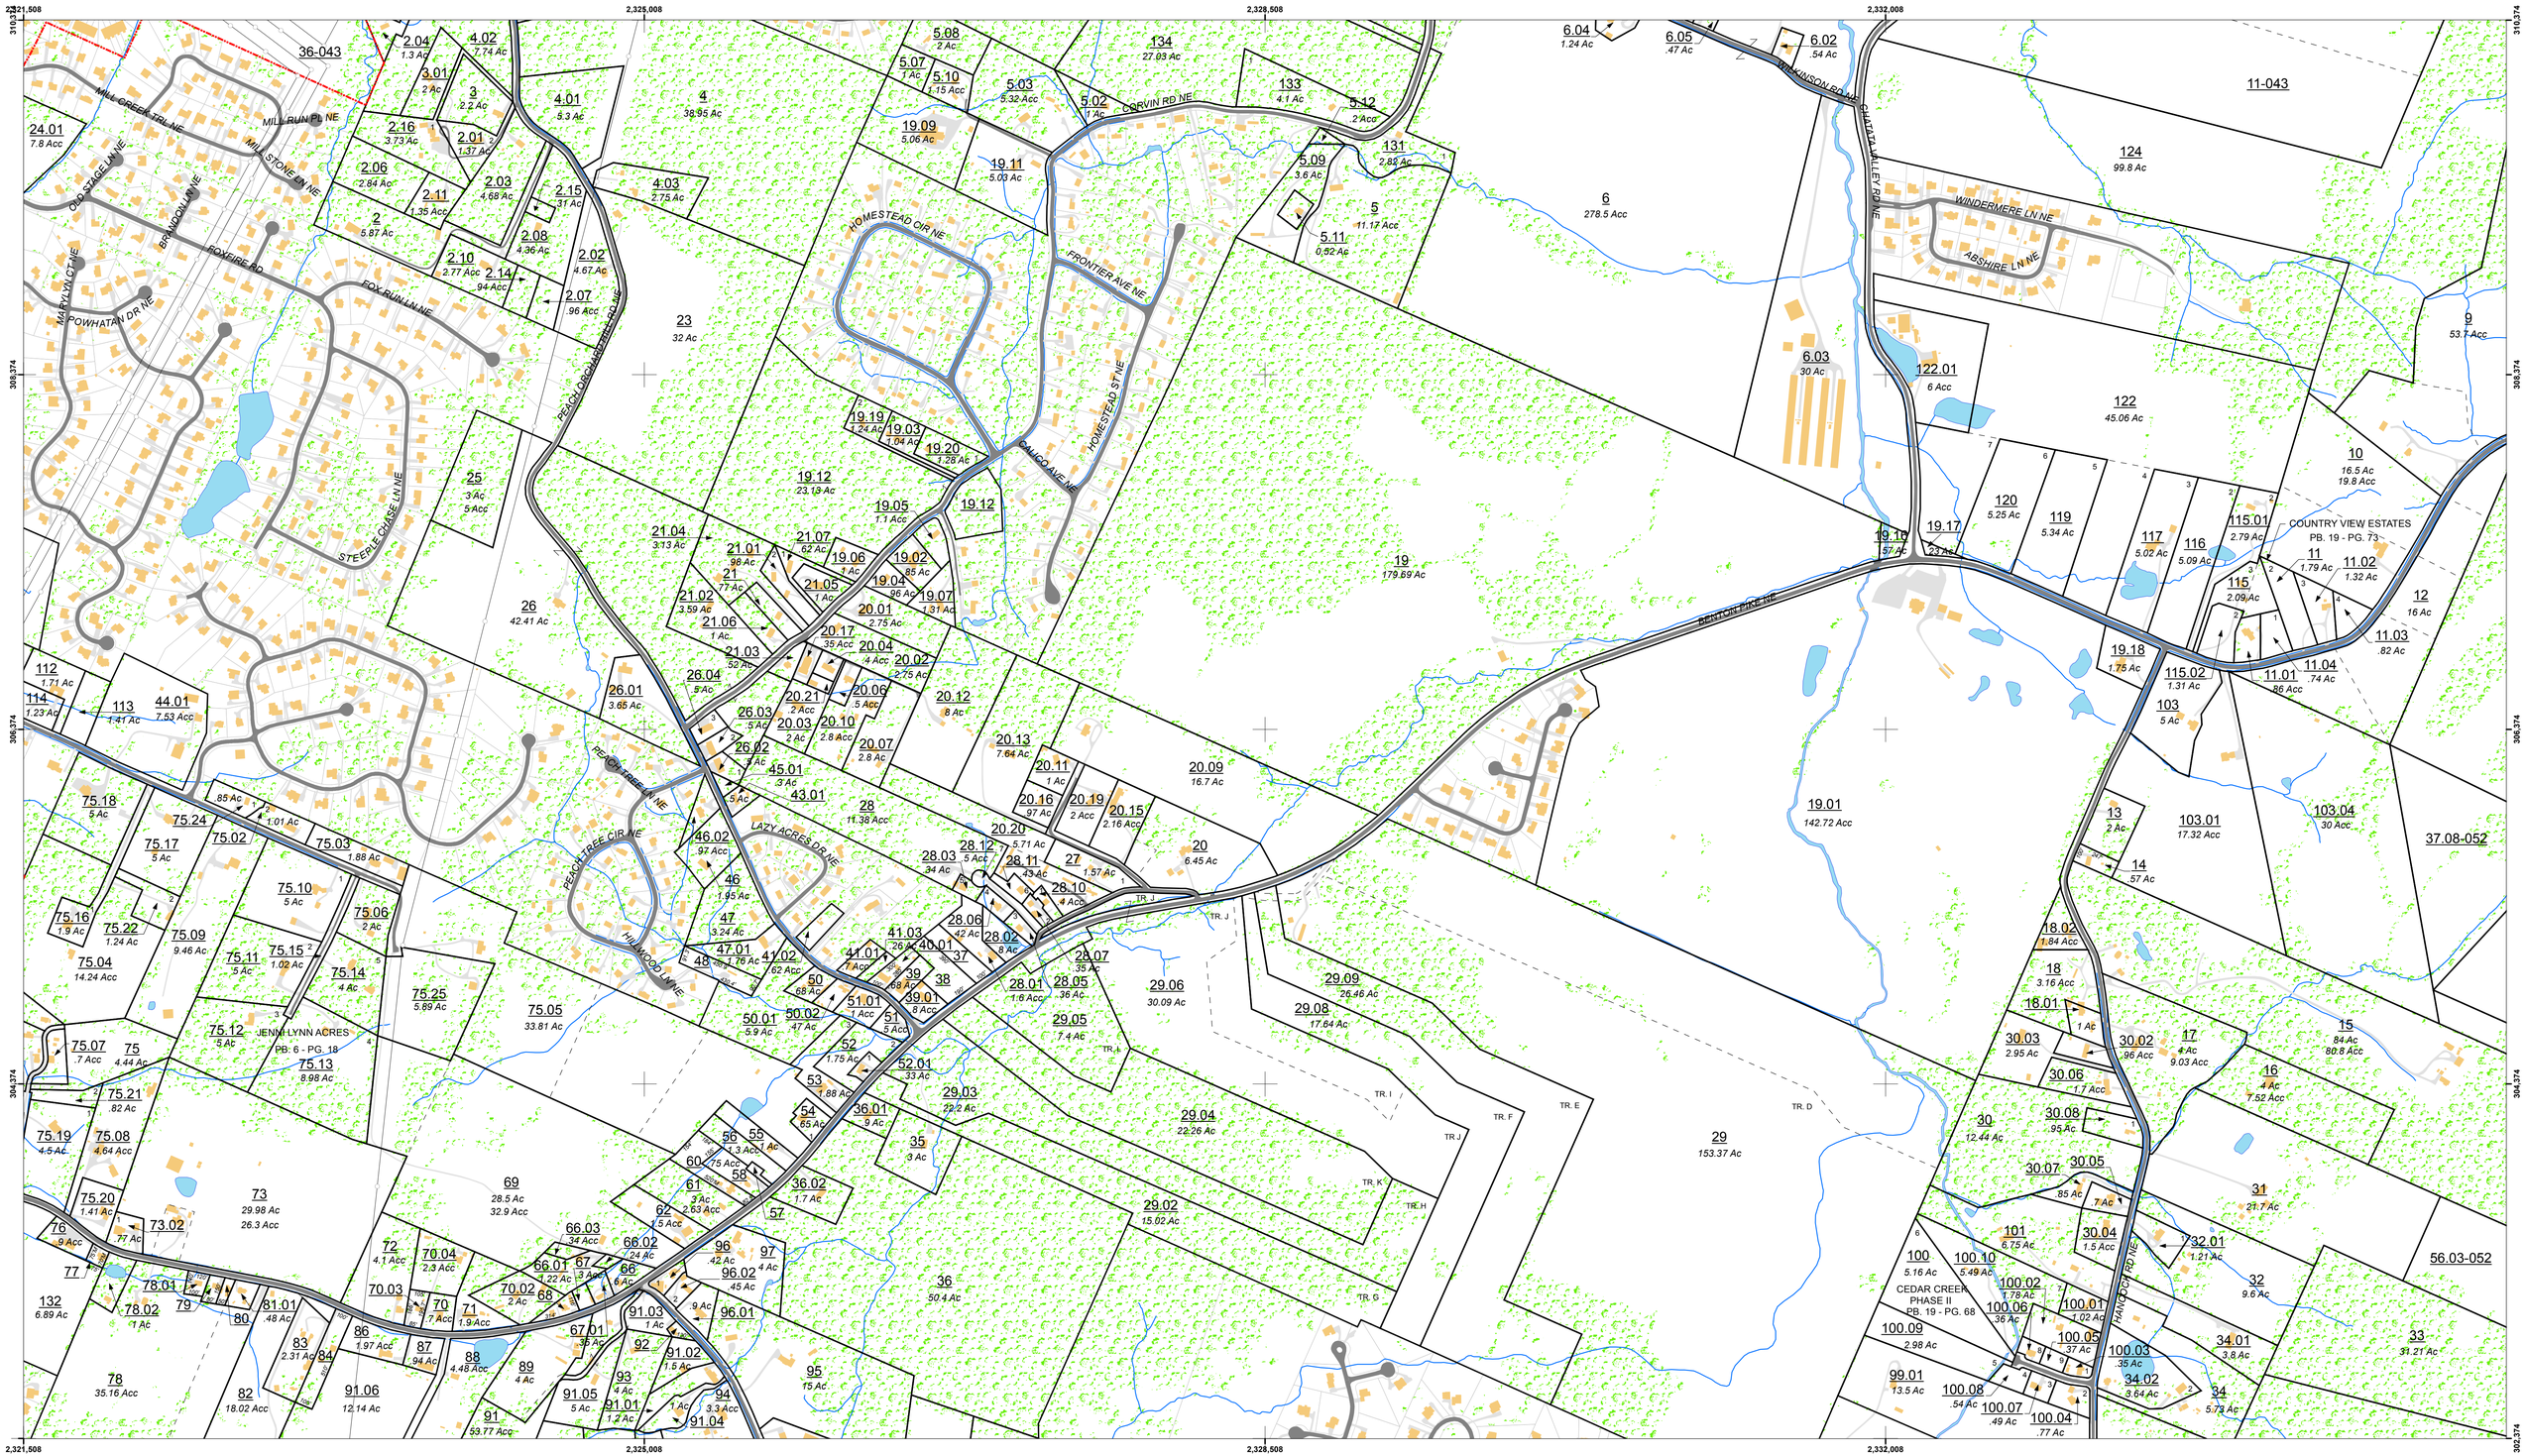

DISCLAIMER - Tax maps are to be used for assessment of taxes and not for establishing boundary lines or the transfer and conveying of property. Bradley County makes no representation or warranty as to the accuracy of this map and the information contained within nor to its fitness for a particular purpose or use. The purchaser or user accepts this map on an "AS IS" basis and assumes all responsibilities for the use thereof. The user will assume the entire risk and agrees to hold Bradley County and its staff harmless of any liability resulting from any direct, indirect, incidental, special, consequential, or other damages, including loss of profit, arising out of the use of this map. The user is responsible for independent verification of all information contained on this map.

Print Date: 12/14/2016

6	Parcel Number
	Land Hook
	Lot - Tract Line
29	Subdivision Lot Number
	Parcel Line - 100 Scale
	Parcel Line - 50 or 400 Scale
25.5 Ac	Acreage
25 Acc	Calculated Acreage
	Railroad
	Road
25.01-059	Parcel & Controling Map - 400 scale
	Street Name
	Subdivision Name
	Block Number
	Group Letter
	Group Letter Corner
	Group Letter & Control Map
	Dimension
	Miscellaneous Text
Pond	Fence
	District Line
	State Line
	County Line
	City Limits Line
	Improvement
	Wooded Area
	Transmission Line
	School
	Church
	Cemetery

042	043	044
050	051	052
058	059	060

N

Projected Coordinate System information:

North American Datum (NAD) 83
North American Vertical Datum (NAVD) 88
Tennessee State Plane (Fipszone 4100) coordinate system
Unit of measure, U.S. Survey Foot

0 200 400 800 1,200 1,600 Feet

1 inch = 400 feet

BRADLEY COUNTY TAX MAP

Prepared by the Office of
Bradley County Assessor of Property
155 Broad Street NW
Cleveland, TN 37311
http://www.bradleyco.net/

MAP NO.
051