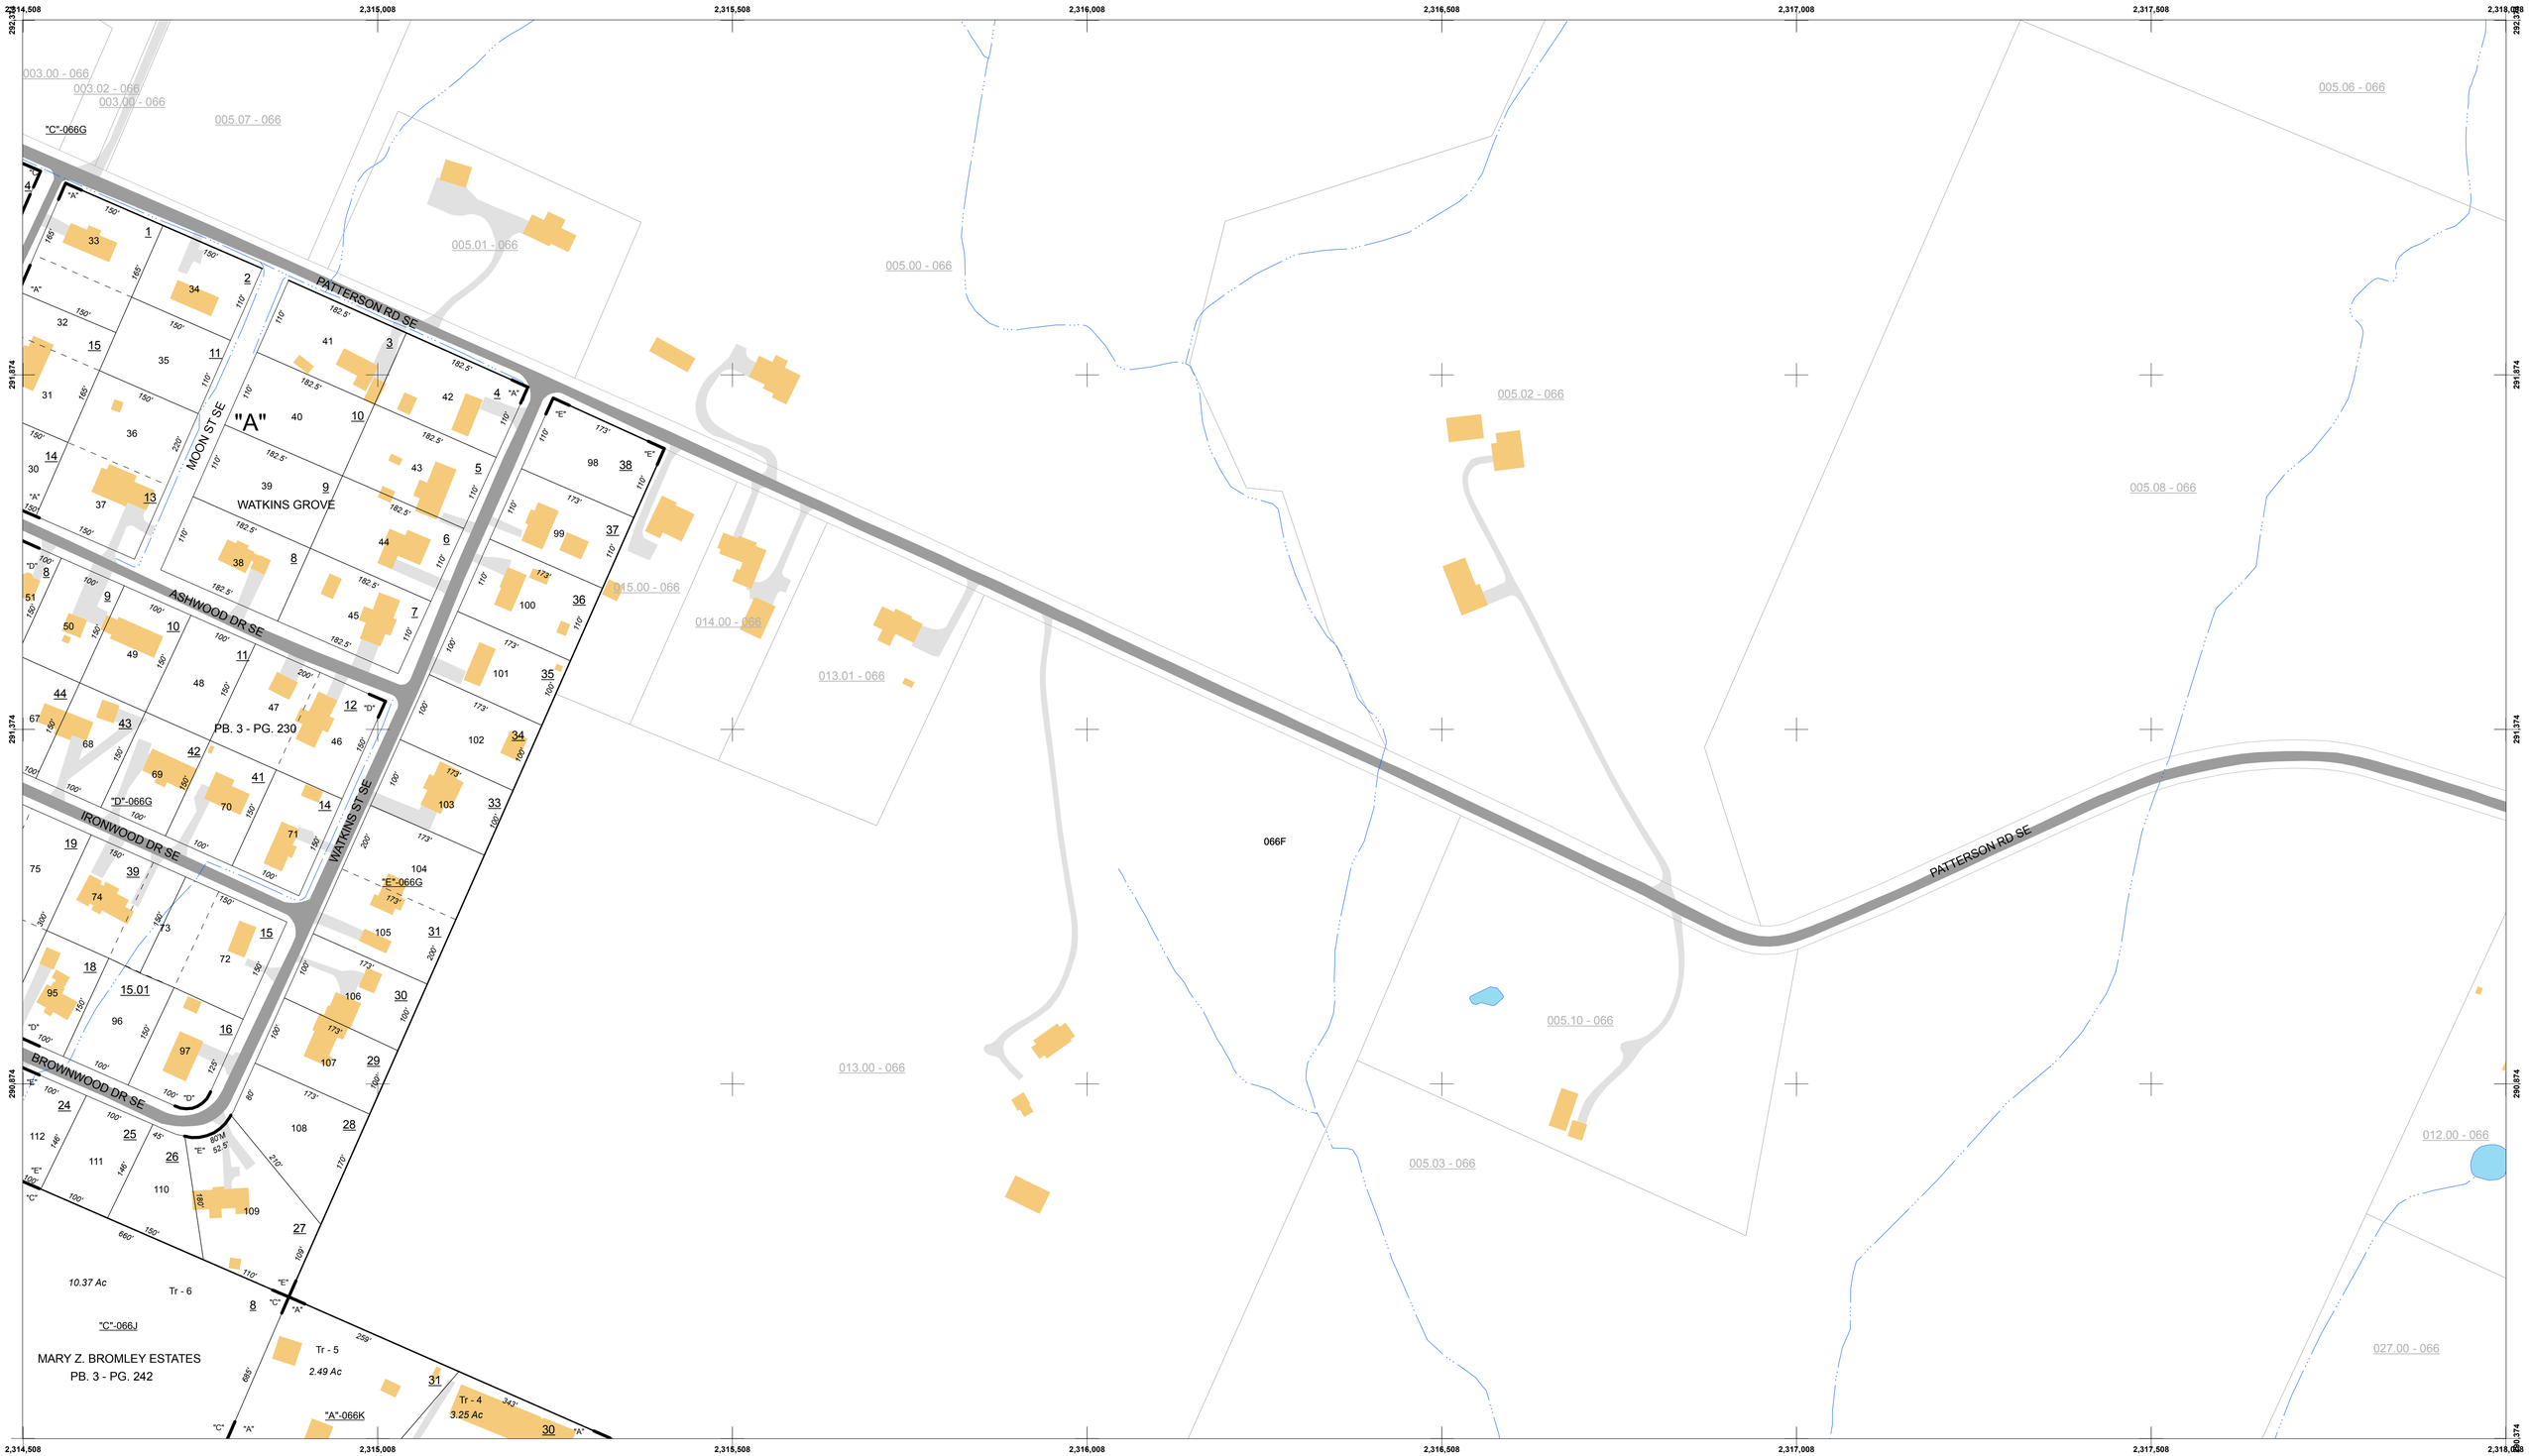

DISCLAIMER - Tax maps are to be used for assessment of taxes and not for establishing boundary lines or the transfer and conveying of property. Bradley County makes no representation or warranty as to the accuracy of this map and the information contained within nor to its fitness for a particular purpose or use. The purchaser or user accepts this map on an "AS IS" basis and assumes all responsibilities for the use thereof. The user will assume the entire risk and agrees to hold Bradley County and its staff harmless of any liability resulting from any direct, indirect, incidental, special, consequential, or other damages, including loss of profit, arising out of the use of this map. The user is responsible for independent verification of all information contained on this map.

Print Date: 12/14/2016

6	Parcel Number
25.01-059	Parcel & Controling Map - 400 scale
25.5 Ac	Acreage
25 Acc	Acreage Calculated
"A"	Group Letter
"A"	Group Letter Corner
"A"-059G	Group Letter & Control Map
JONES PROP.	Subdivision Name
29	Subdivision Lot Number

(8)	Sudbivision Block Number
215.23'	Dimension
Ocoee St.	Street & Street Name
T.V.A. Prop.	Miscellaneous Text
	Parcel Line - 100 Scale
	Parcel Line - 50 or 400 Scale
	Subdivision Boundary
	Land Hook
	Lot - Tract Line

District Line
State Line
County Line
City Limits Line
Railroad
Transmission Line
School
Church
Cemetery
Building

	066B	066C	
	066G	066F	
066I	066J	066K	

N

Projected Coordinate System information:
North American Datum (NAD) 83
North American Vertical Datum (NAVD) 88
Tennessee State Plane (Fipszone 4100) coordinate system
Unit of measure, U.S. Survey Foot

0 50 100 200 300 400 Feet
1 inch = 100 feet

BRADLEY COUNTY TAX MAP

Prepared by the Office of
Bradley County Assessor of Property
155 Broad Street NW
Cleveland, TN 37311
http://www.bradleyco.net/

MAP NO.
066F