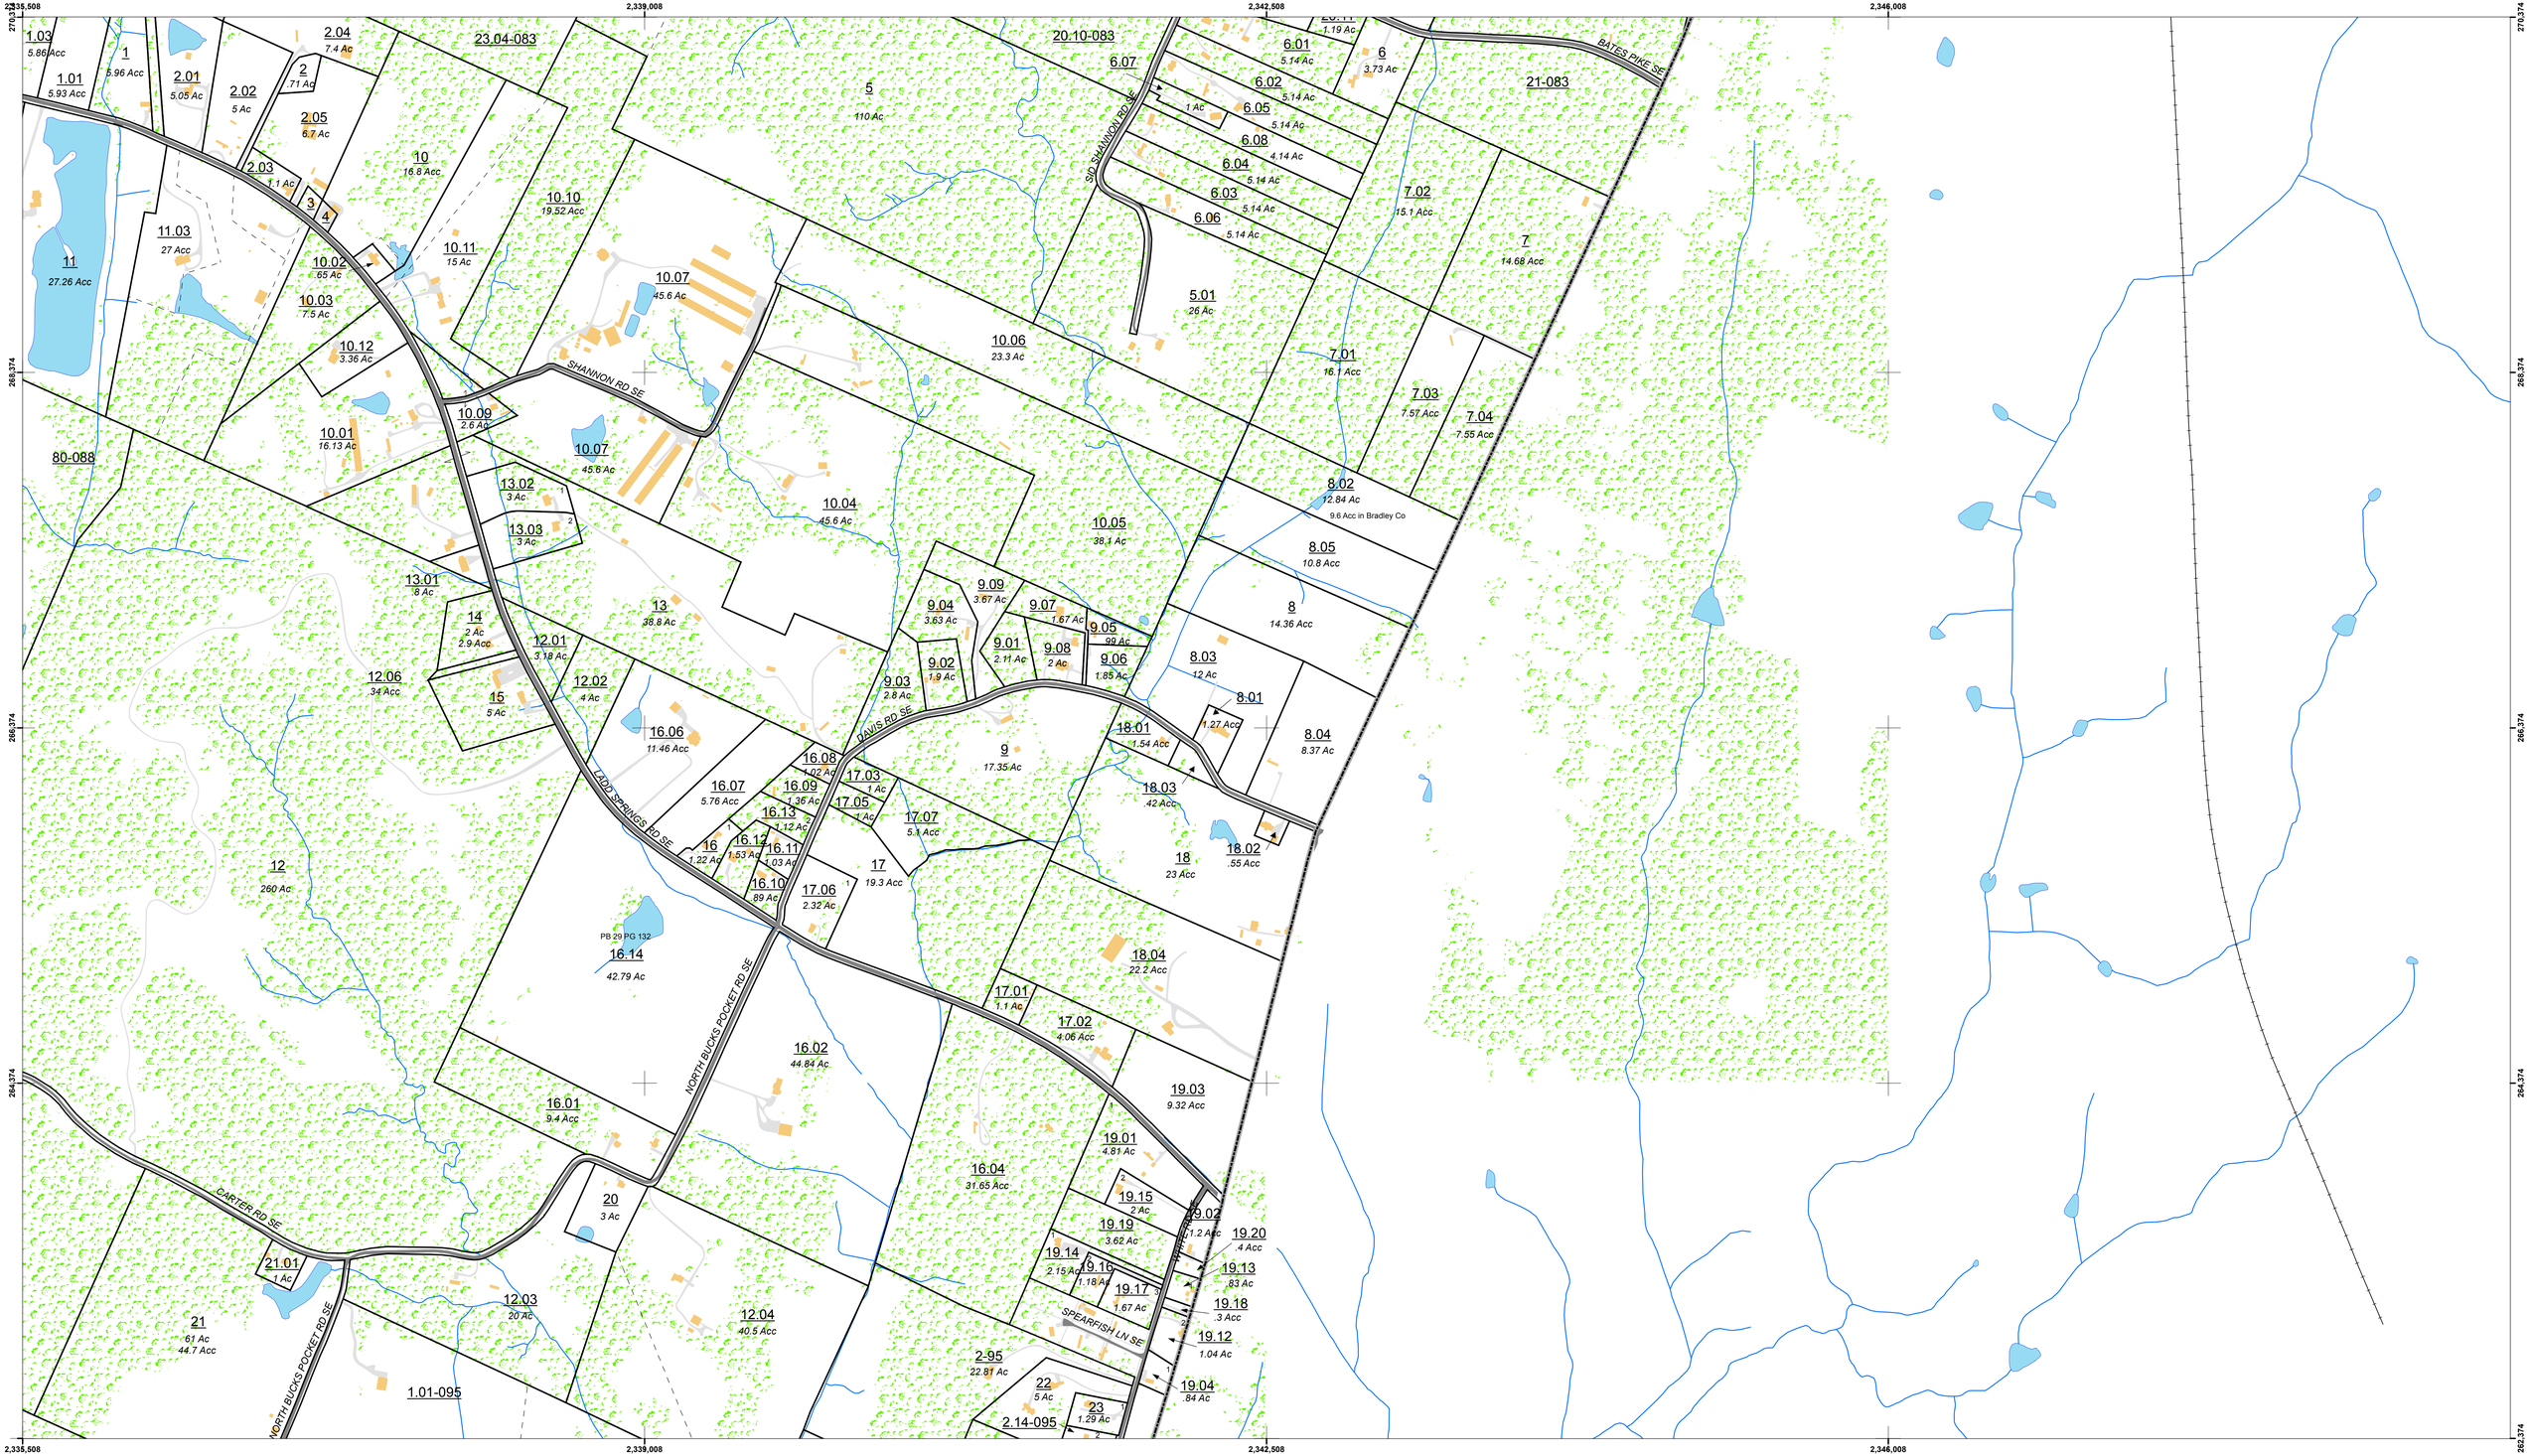

DISCLAIMER - Tax maps are to be used for assessment of taxes and not for establishing boundary lines or the transfer and conveying of property. Bradley County makes no representation or warranty as to the accuracy of this map and the information contained within nor to its fitness for a particular purpose or use. The purchaser or user accepts this map on an "AS IS" basis and assumes all responsibilities for the use thereof. The user will assume the entire risk and agrees to hold Bradley County and its staff harmless of any liability resulting from any direct, indirect, incidental, special, consequential, or other damages, including loss of profit, arising out of the use of this map. The user is responsible for independent verification of all information contained on this map.

Print Date: 12/14/2016

6 Parcel Number
Land Hook
Lot - Tract Line
29 Subdivision Lot Number
Parcel Line - 100 Scale
Parcel Line - 50 or 400 Scale
25.5 Ac Acreage
25 Acc Calculated Acreage
Railroad
Road

25.01-059 Parcel & Controling Map - 400 scale
Street Name
Subdivision Name
Block Number
Group Letter
Group Letter Corner
Group Letter & Control Map
Dimension
Miscellaneous Text
Pond Fence

District Line
State Line
County Line
City Limits Line
Improvement
Wooded Area
Transmission Line
School
Church
Cemetery

081	082	083	
087	088	089	
093	094	095	

N

Projected Coordinate System information:
North American Datum (NAD) 83
North American Vertical Datum (NAVD) 88
Tennessee State Plane (Fipszone 4100) coordinate system
Unit of measure, U.S. Survey Foot

0 200 400 800 1,200 1,600 Feet
1 inch = 400 feet

BRADLEY COUNTY TAX MAP

Prepared by the Office of
Bradley County Assessor of Property
155 Broad Street NW
Cleveland, TN 37311
http://www.bradleyco.net/

MAP NO.
089